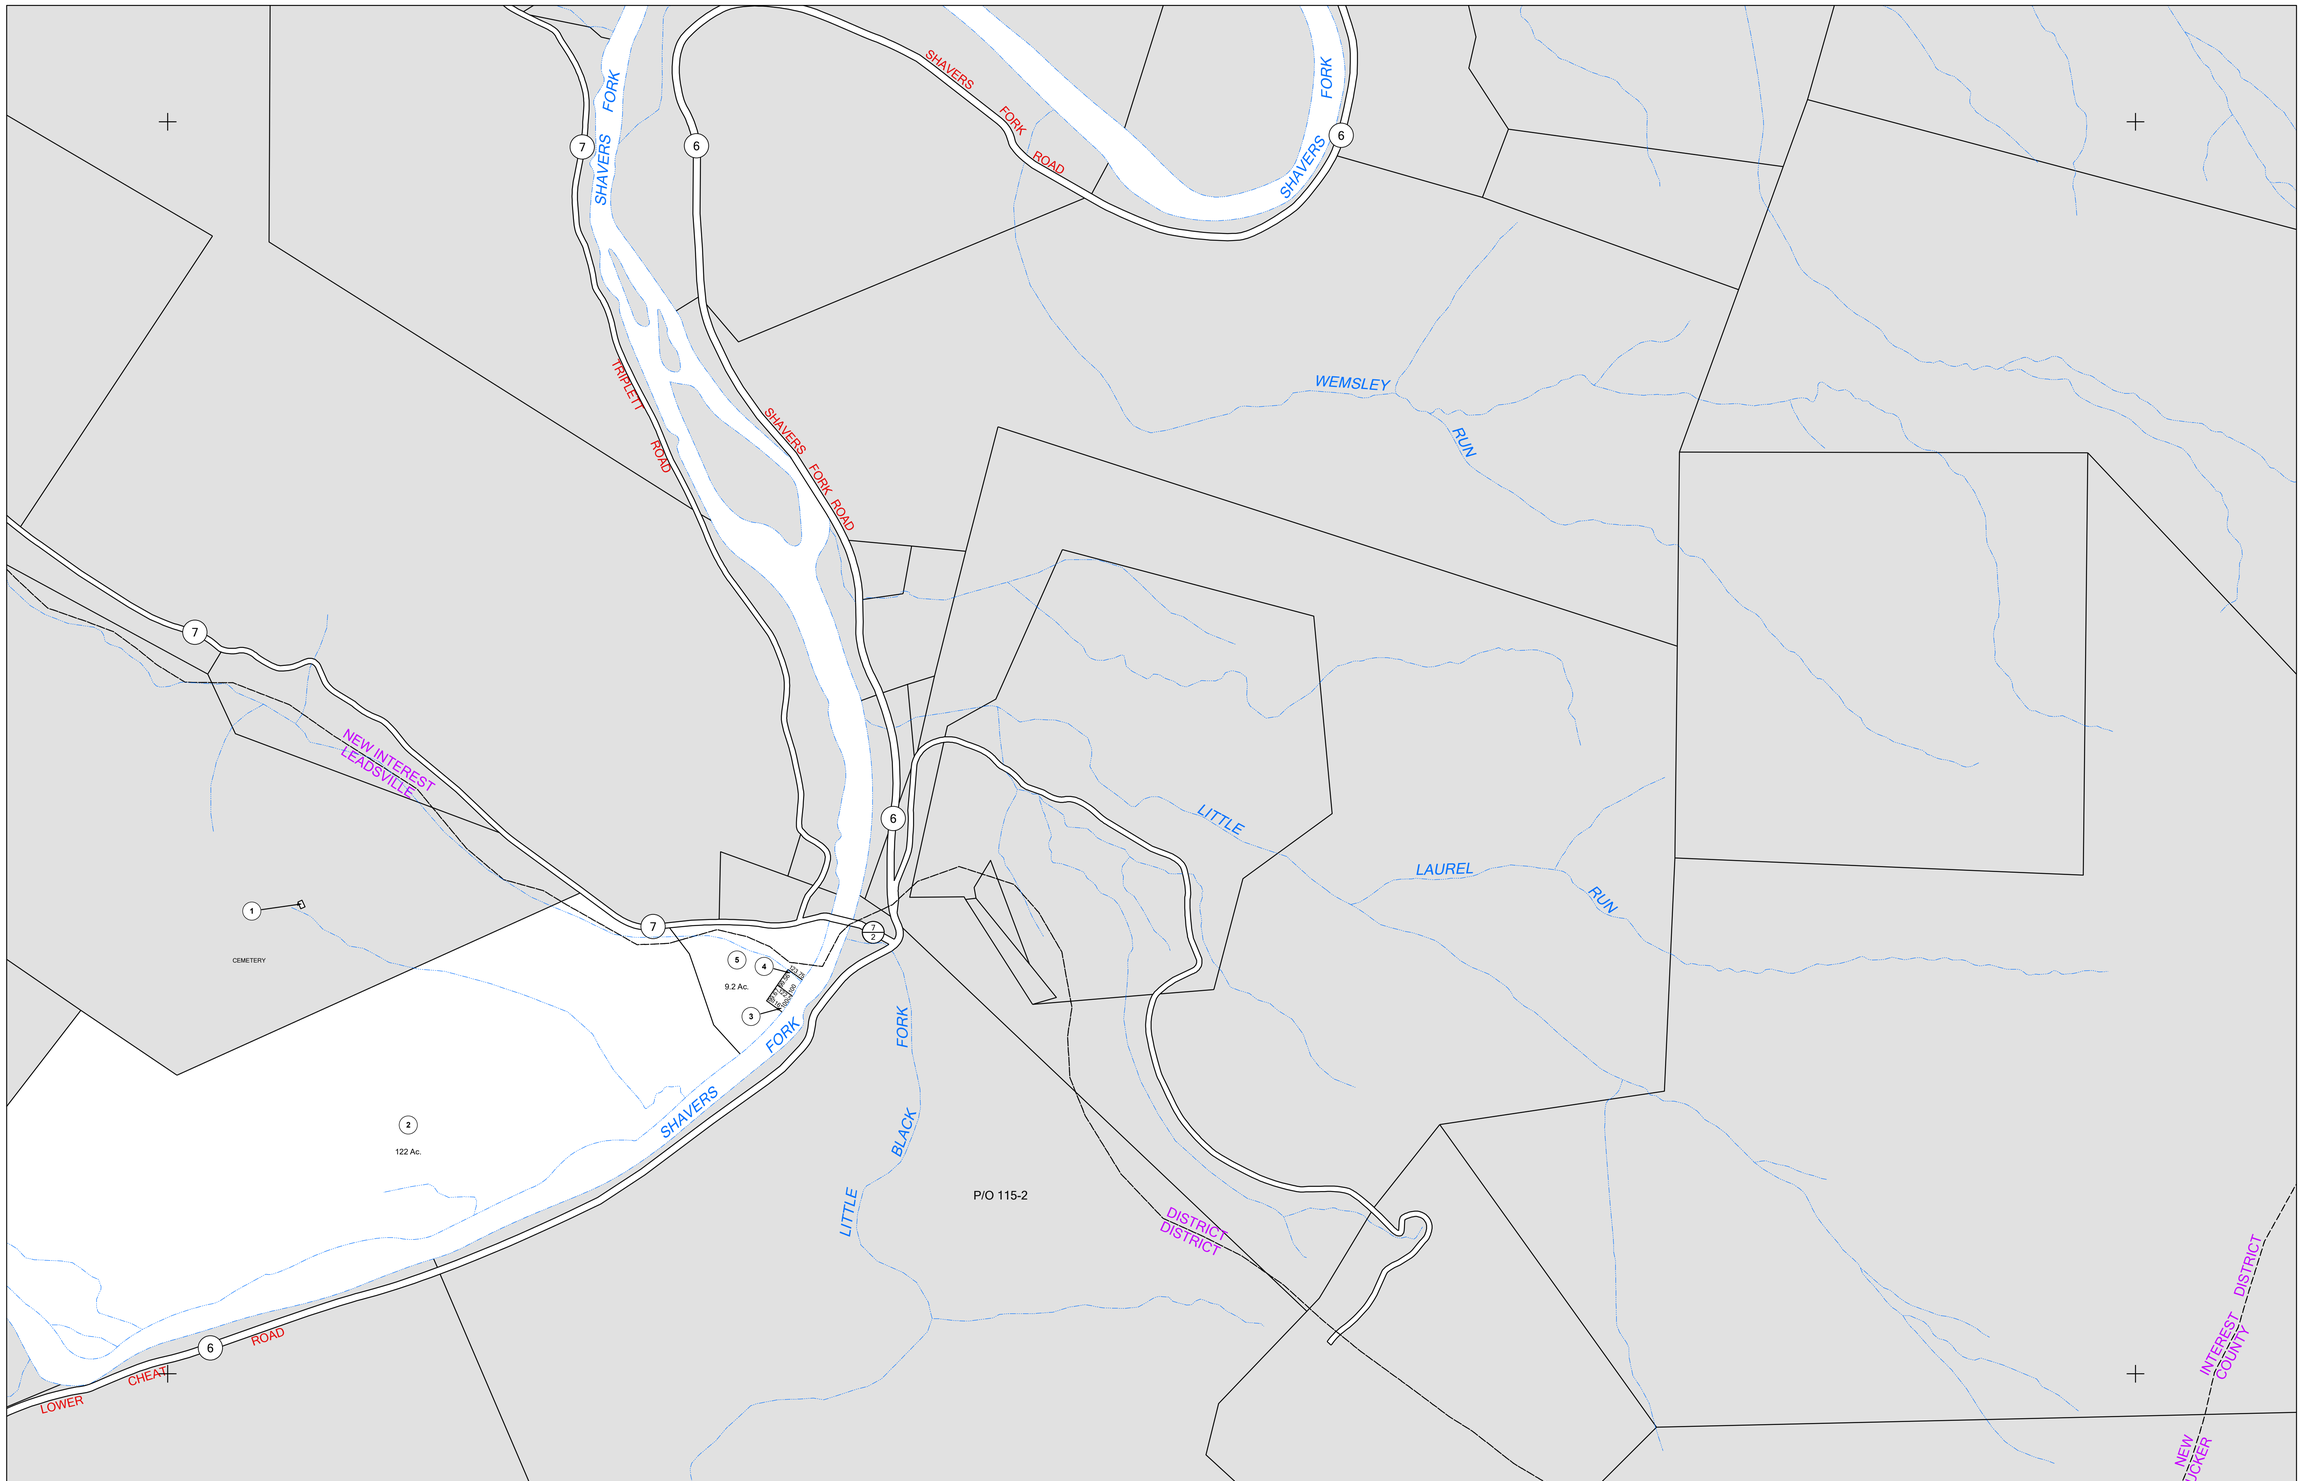

N

FOR TAX PURPOSES ONLY

LANDMARK geospatial

Legend

District Boundary
Previous Deed
Property
Road Easement
Railroad Right of Way
Road Right of Way
River

Deed lot Number (15)
Parcel or Index Number 9
UNKNOWN
Improvement
Cemetery
School
Church

Restriction

All tax maps created under the provisions of reappraisal legislation are the property of the Assessor of Randolph County, West Virginia and the reproduction, copying, modification, distribution or sale of such tax maps or any copies thereof without the written permission of the Randolph County Assessor is prohibited by law.

Revisions

1	6-30-1964	10		19		28	
2	C.P. 7-1-1985	11		20		29	
3	D.F. 7-1-1987	12		21		30	
4	R.E.B. 7-1-1989	13		22		31	
5	OGIS J.E.B. 4-15-1992	14		23		32	
6	OGIS J.E.B. 4-20-1995	15		24		33	
7		16		25		34	
8		17		26		35	
9		18		27		36	

103 125	126	127 100
128 107	108 129	130 103
114	110 115 131	111

OFFICE OF THE ASSESSOR RANDOLPH COUNTY WEST VIRGINIA

RANDOLPH COUNTY

Assessor's Office

Phyllis K. Yokum, Assessor

ELKINS, WV

LEADSVILLE

District 10 Map No. 108

Date of Publication: 1/30/2024

Scale: 1"=400'