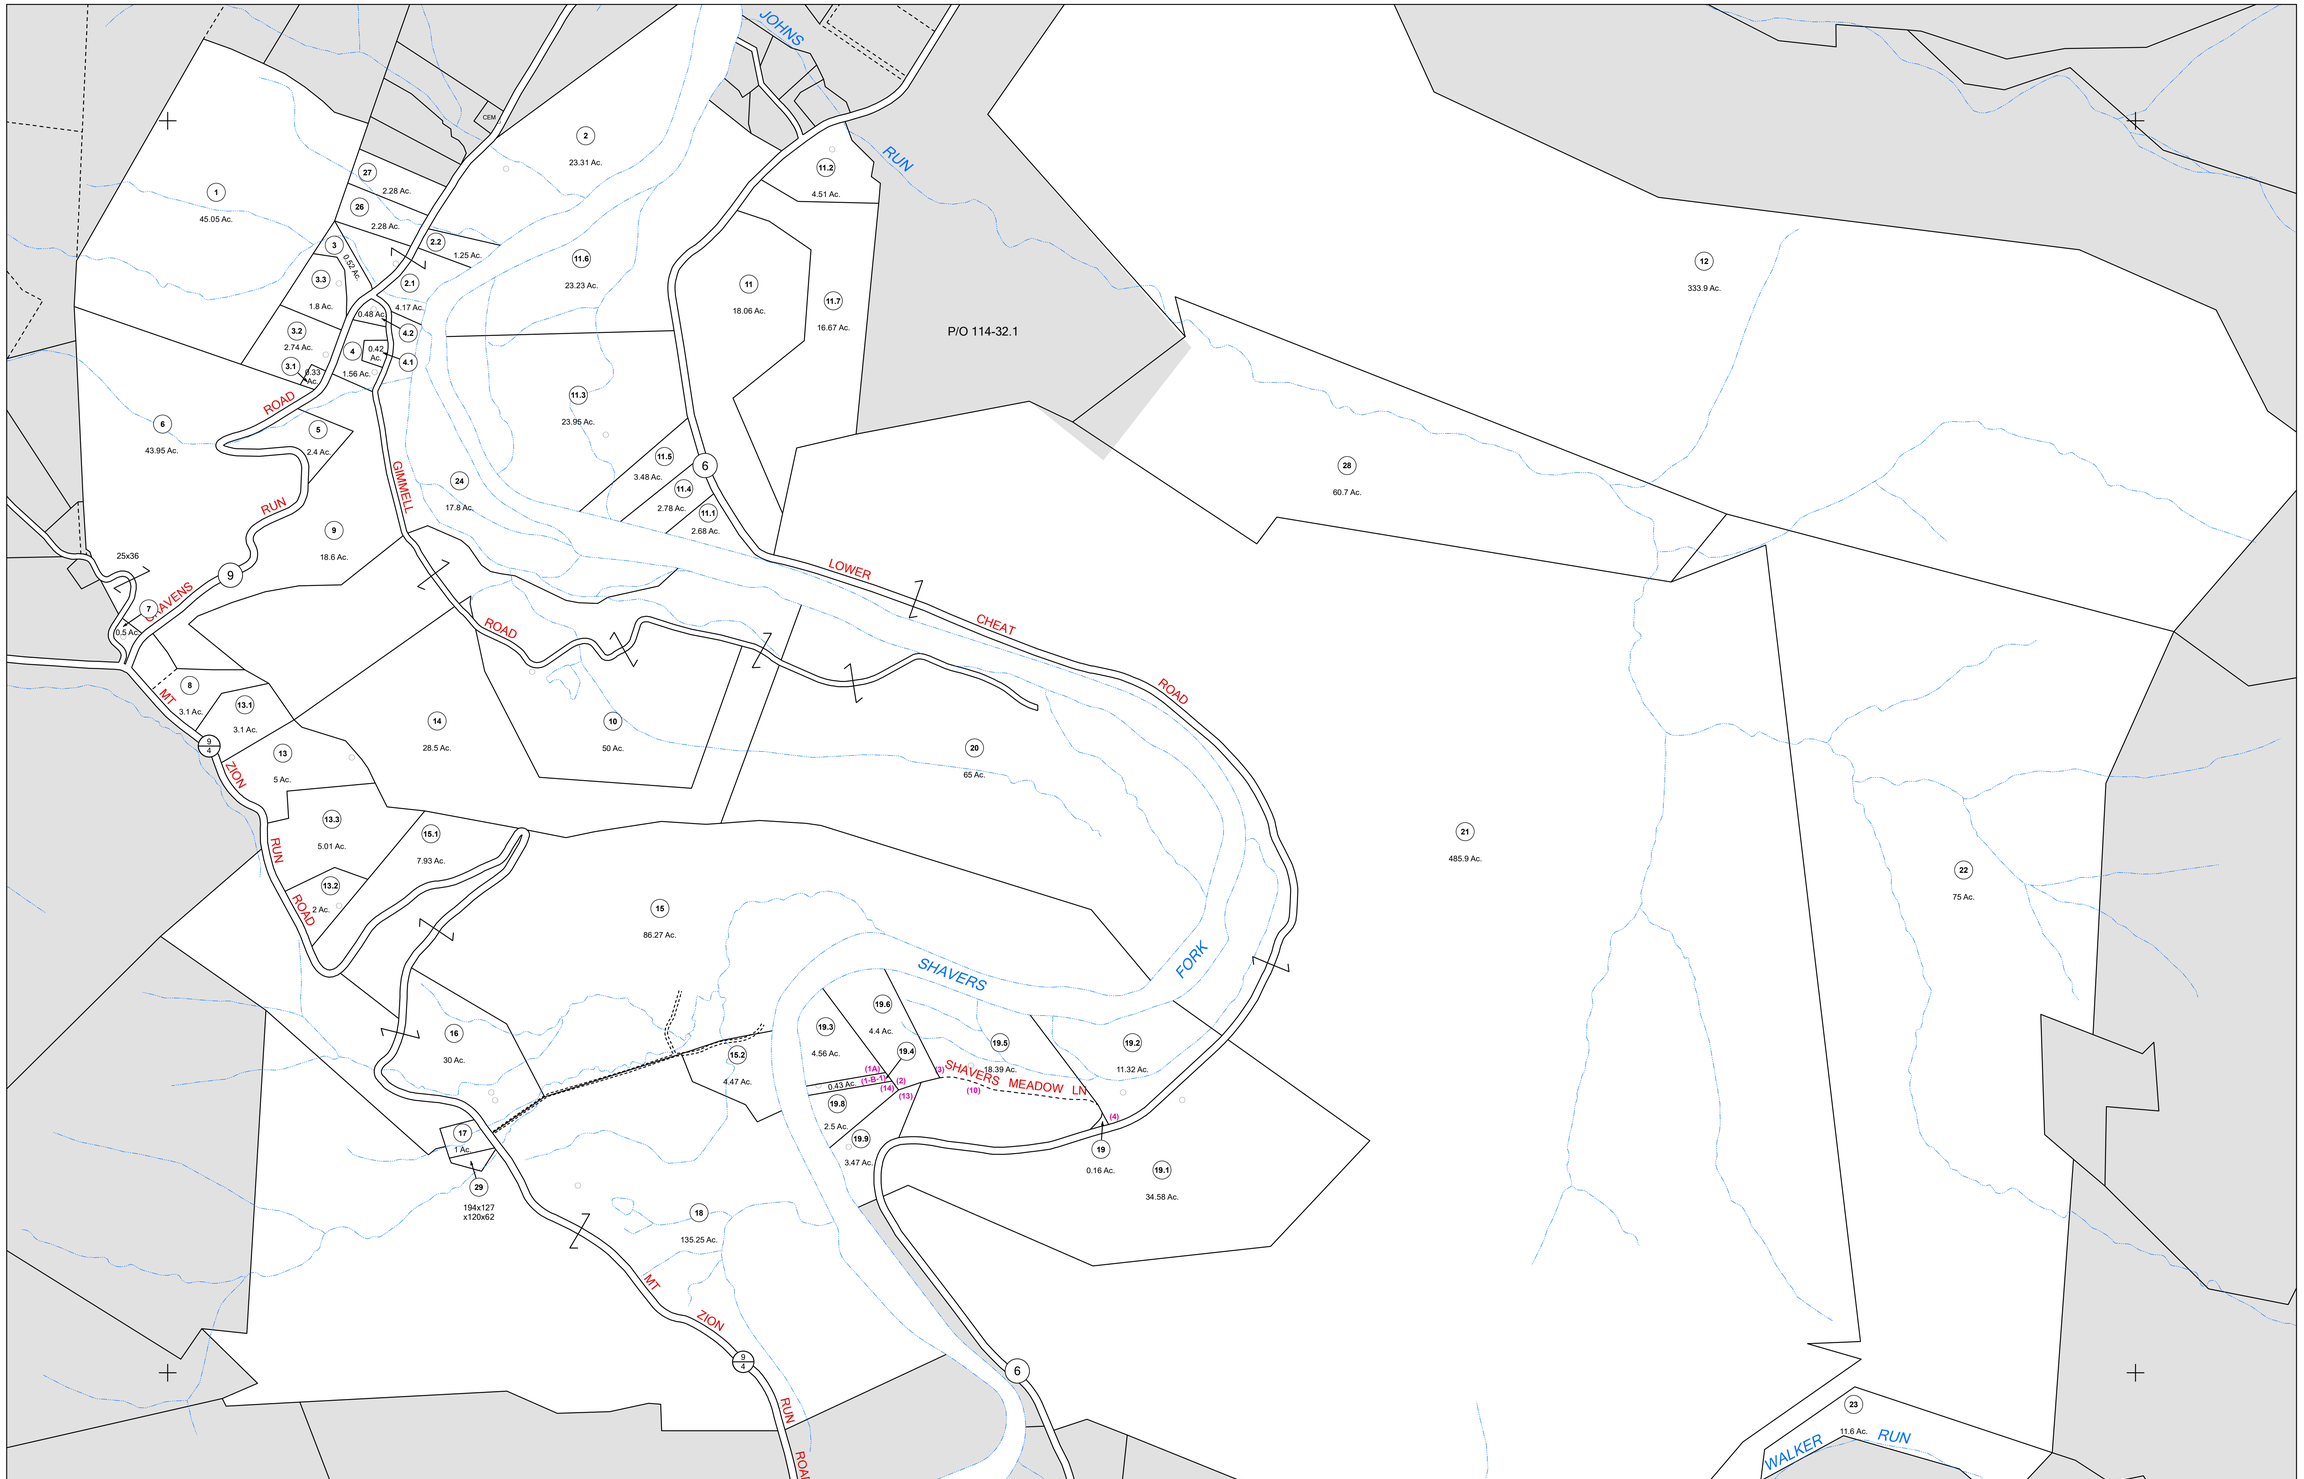

N

FOR TAX PURPOSES ONLY

LANDMARK geospatial

Legend

District Boundary
Previous Deed
Property
Road Easement
Railroad Right of Way
Road Right of Way
River

Deed lot Number (15)
Parcel or Index Number 9
UNKNOWN
Improvement
Cemetery
School
Church

Restriction

All tax maps created under the provisions of reappraisal legislation are the property of the Assessor of Randolph County, West Virginia and the reproduction, copying, modification, distribution or sale of such tax maps or any copies thereof without the written permission of the Randolph County Assessor is prohibited by law.

Revisions

1	6-30-1964	10	OGIS J.E.B. 4-26-1993	19	S.T.P. 7-1-2014	28	
2	D.R. 7-1980	11	OGIS J.E.B. 4-20-1995	20	S.T.P. 7-1-2015	29	
3	N.S. 4-1981	12	OGIS J.E.B. 5-1-1996	21		30	
4	L.E.S. 7-1-1983	13	P.K.Y. 7-1-2000	22		31	
5	C.P. 7-1-1985	14	P.K.Y. 7-1-2001	23		32	
6	N.C.S. 7-1-1986	15	P.K.Y. 7-1-2002	24		33	
7	D.F. 7-1-1988	16	P.K.Y. 7-1-2003	25		34	
8	OGIS 3-3-1991	17	P.K.Y. 7-1-2004	26		35	
9	OGIS J.E.B. 4-15-1992	18	A.K.B. 7-1-2007	27		36	

113	114	115 110 131
121	122	121 123
128	100 129	101 130 131

OFFICE OF THE ASSESSOR — RANDOLPH COUNTY — WEST VIRGINIA

RANDOLPH COUNTY

Assessor's Office

Phyllis K. Yokum, Assessor

ELKINS, WV

LEADSVILLE

District 10 Map No. 122

Date of Publication: 1/30/2024

Scale: 1"=400'