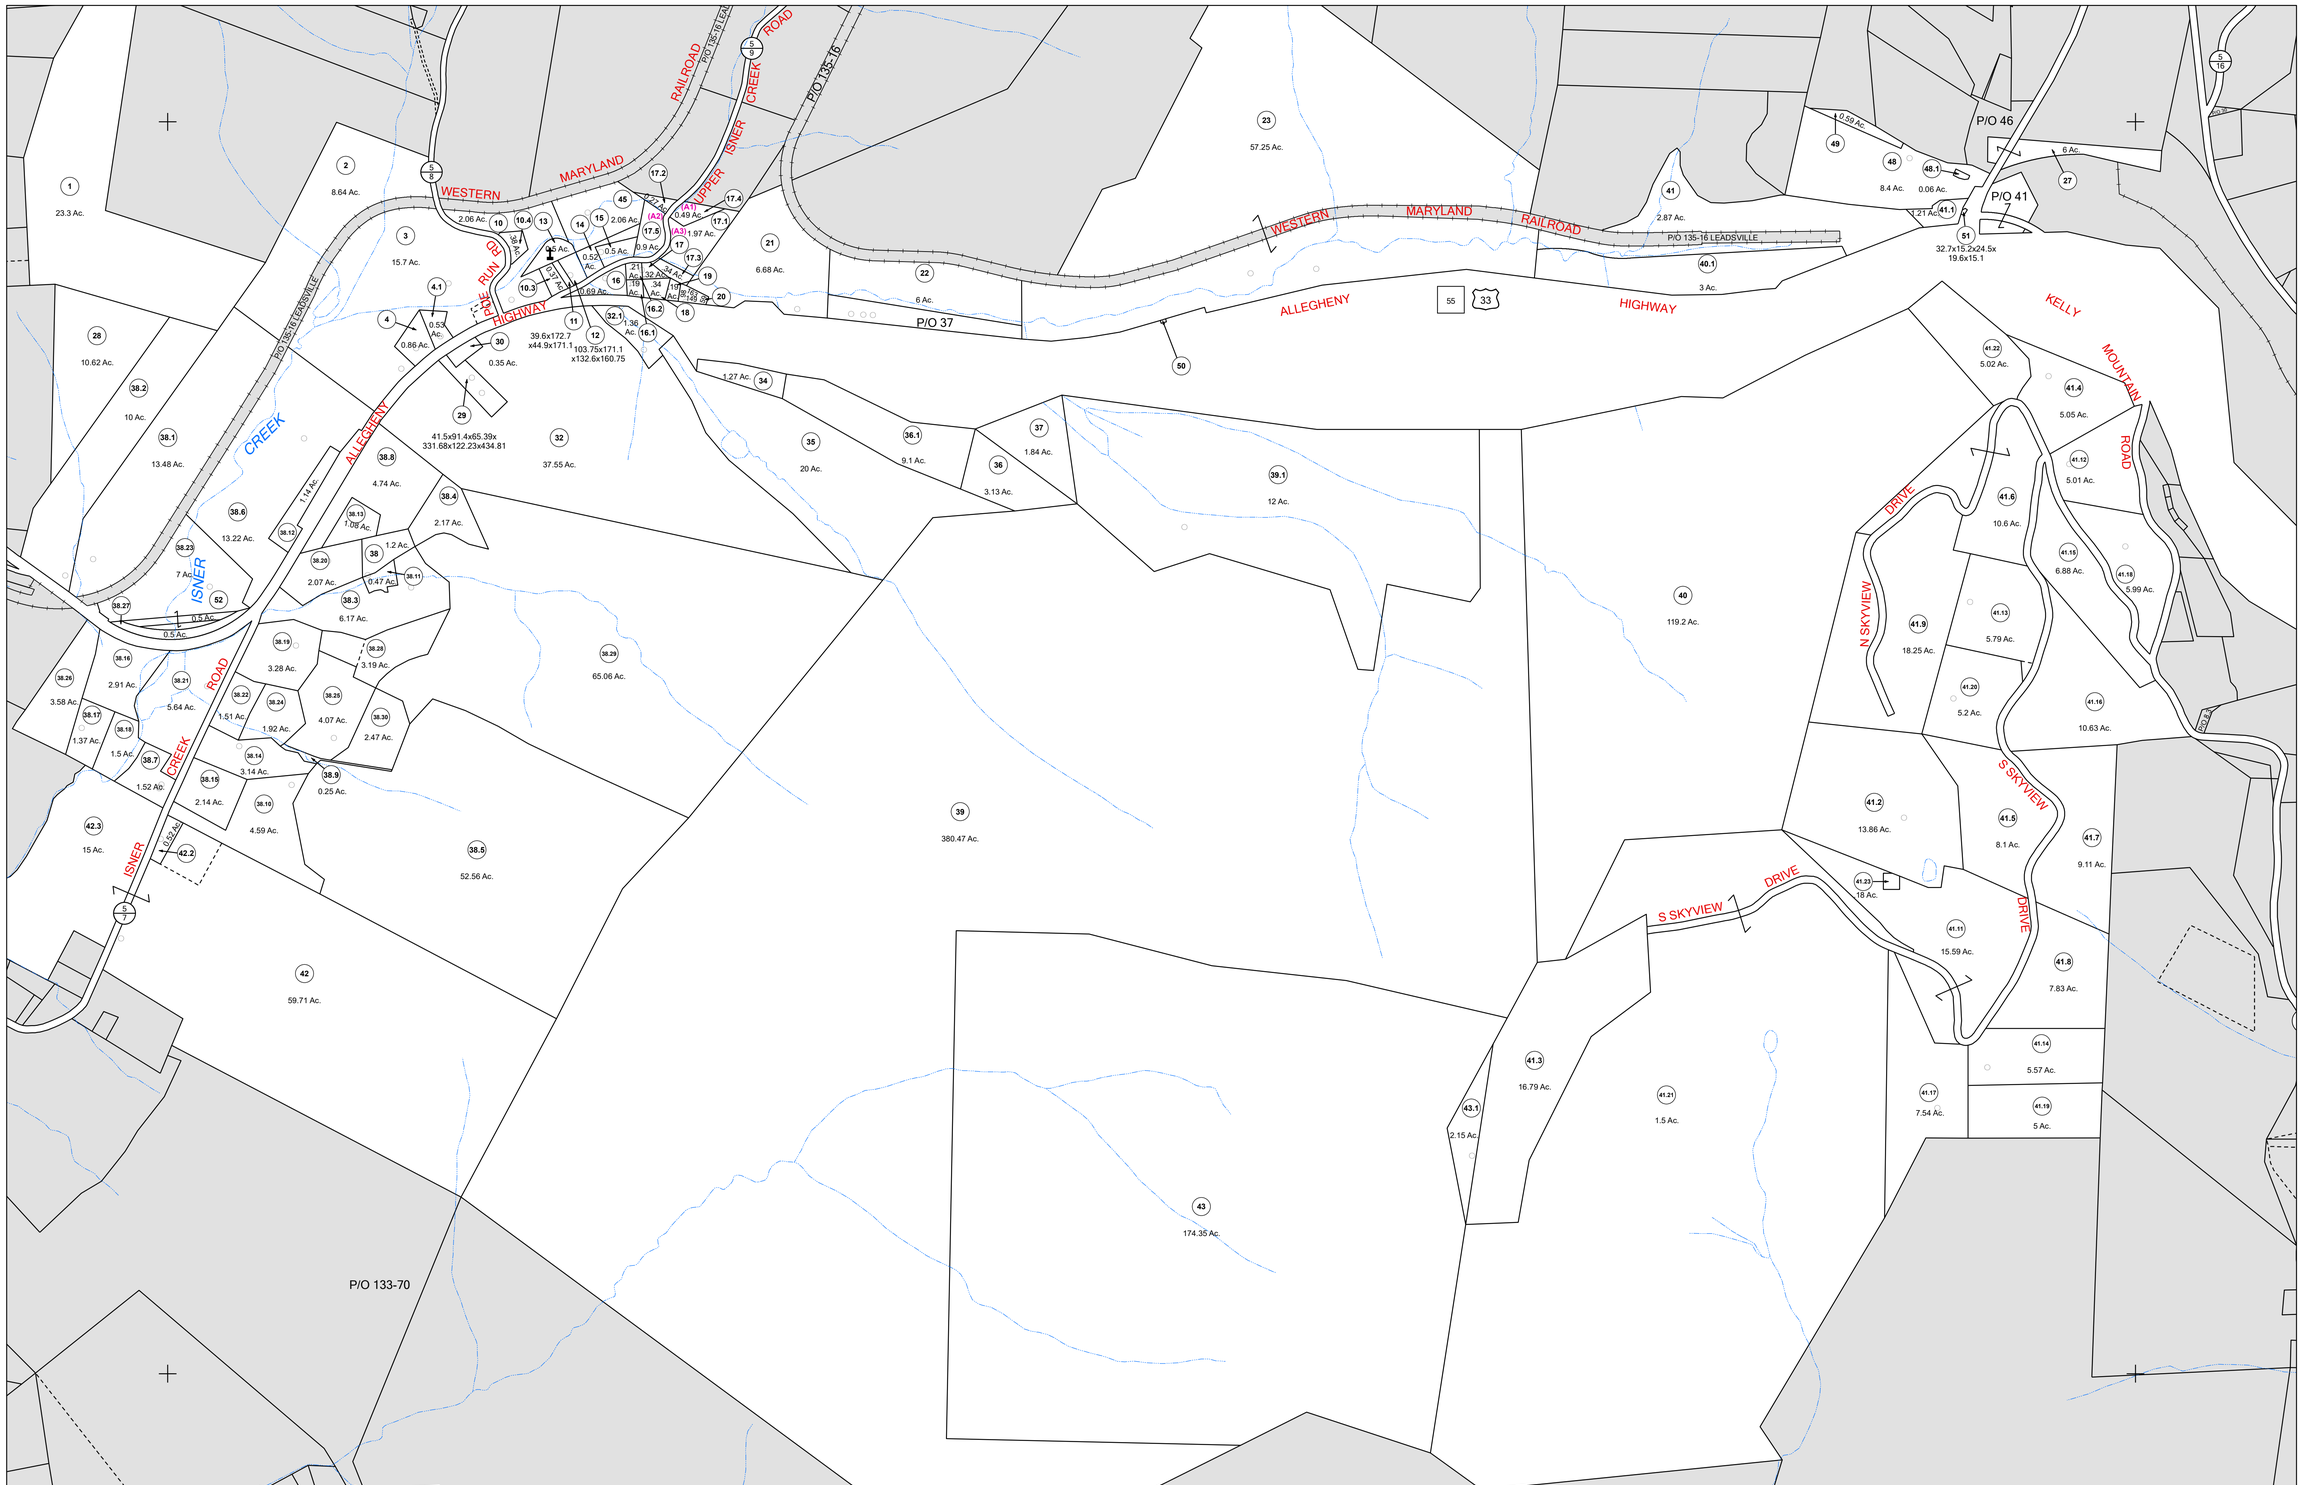

N

FOR TAX PURPOSES ONLY

LANDMARK geospatial

Legend

District Boundary
Previous Deed
Property
Road Easement
Railroad Right of Way
Road Right of Way
River

Deed lot Number (15)
Parcel or Index Number 9
UNKNOWN
Improvement
Cemetery
School
Church

Restriction

All tax maps created under the provisions of reappraisal legislation are the property of the Assessor of Randolph County, West Virginia and the reproduction, copying, modification, distribution or sale of such tax maps or any copies thereof without the written permission of the Randolph County Assessor is prohibited by law.

Revisions

1	6-30-1964	10	OGIS J.E.B. 4-15-1992	19	P.K.Y. 7-1-2003	28	S.T.P. 7-1-2016		
2	D.R. 7-1980	11	OGIS J.E.B. 4-26-1993	20	P.K.Y. 7-1-2004	29			
3	N.S. 4-1981	12	OGIS J.E.B. 3-15-1994	21	A.K.B. 7-1-2005	30			
4	L.E.S. 7-1-1983	13	OGIS J.E.B. 4-20-1995	22	A.K.B. 7-1-2006	31			
5	R.L.B. 7-1-1984	14	OGIS J.E.B. 5-1-1996	23	A.L.I. 7-1-2010	32			
6	C.P. 7-1-1985	15	SLS INC. J.W.M. 4-1997	24	S.T.P. 7-1-2012	33			
7	N.C.S. 7-1-1986	16	P.K.Y. 7-1-1998	25	S.T.P. 7-1-2013	34			
8	D.F. 7-1-1988	17	P.K.Y. 7-1-1999	26	S.T.P. 7-1-2014	35			
9	OGIS 3-3-1991	18	P.K.Y. 7-1-2000	27	S.T.P. 7-1-2015	36			

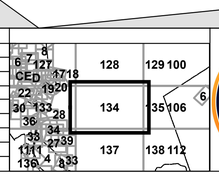

OFFICE OF THE ASSESSOR
RANDOLPH COUNTY
WEST VIRGINIA

RANDOLPH COUNTY

Assessor's Office

Phyllis K. Yokum, Assessor

ELKINS, WV

LEADSVILLE

District 10 Map No. 134

Date of Publication: 1/30/2024

Scale: 1"=400'