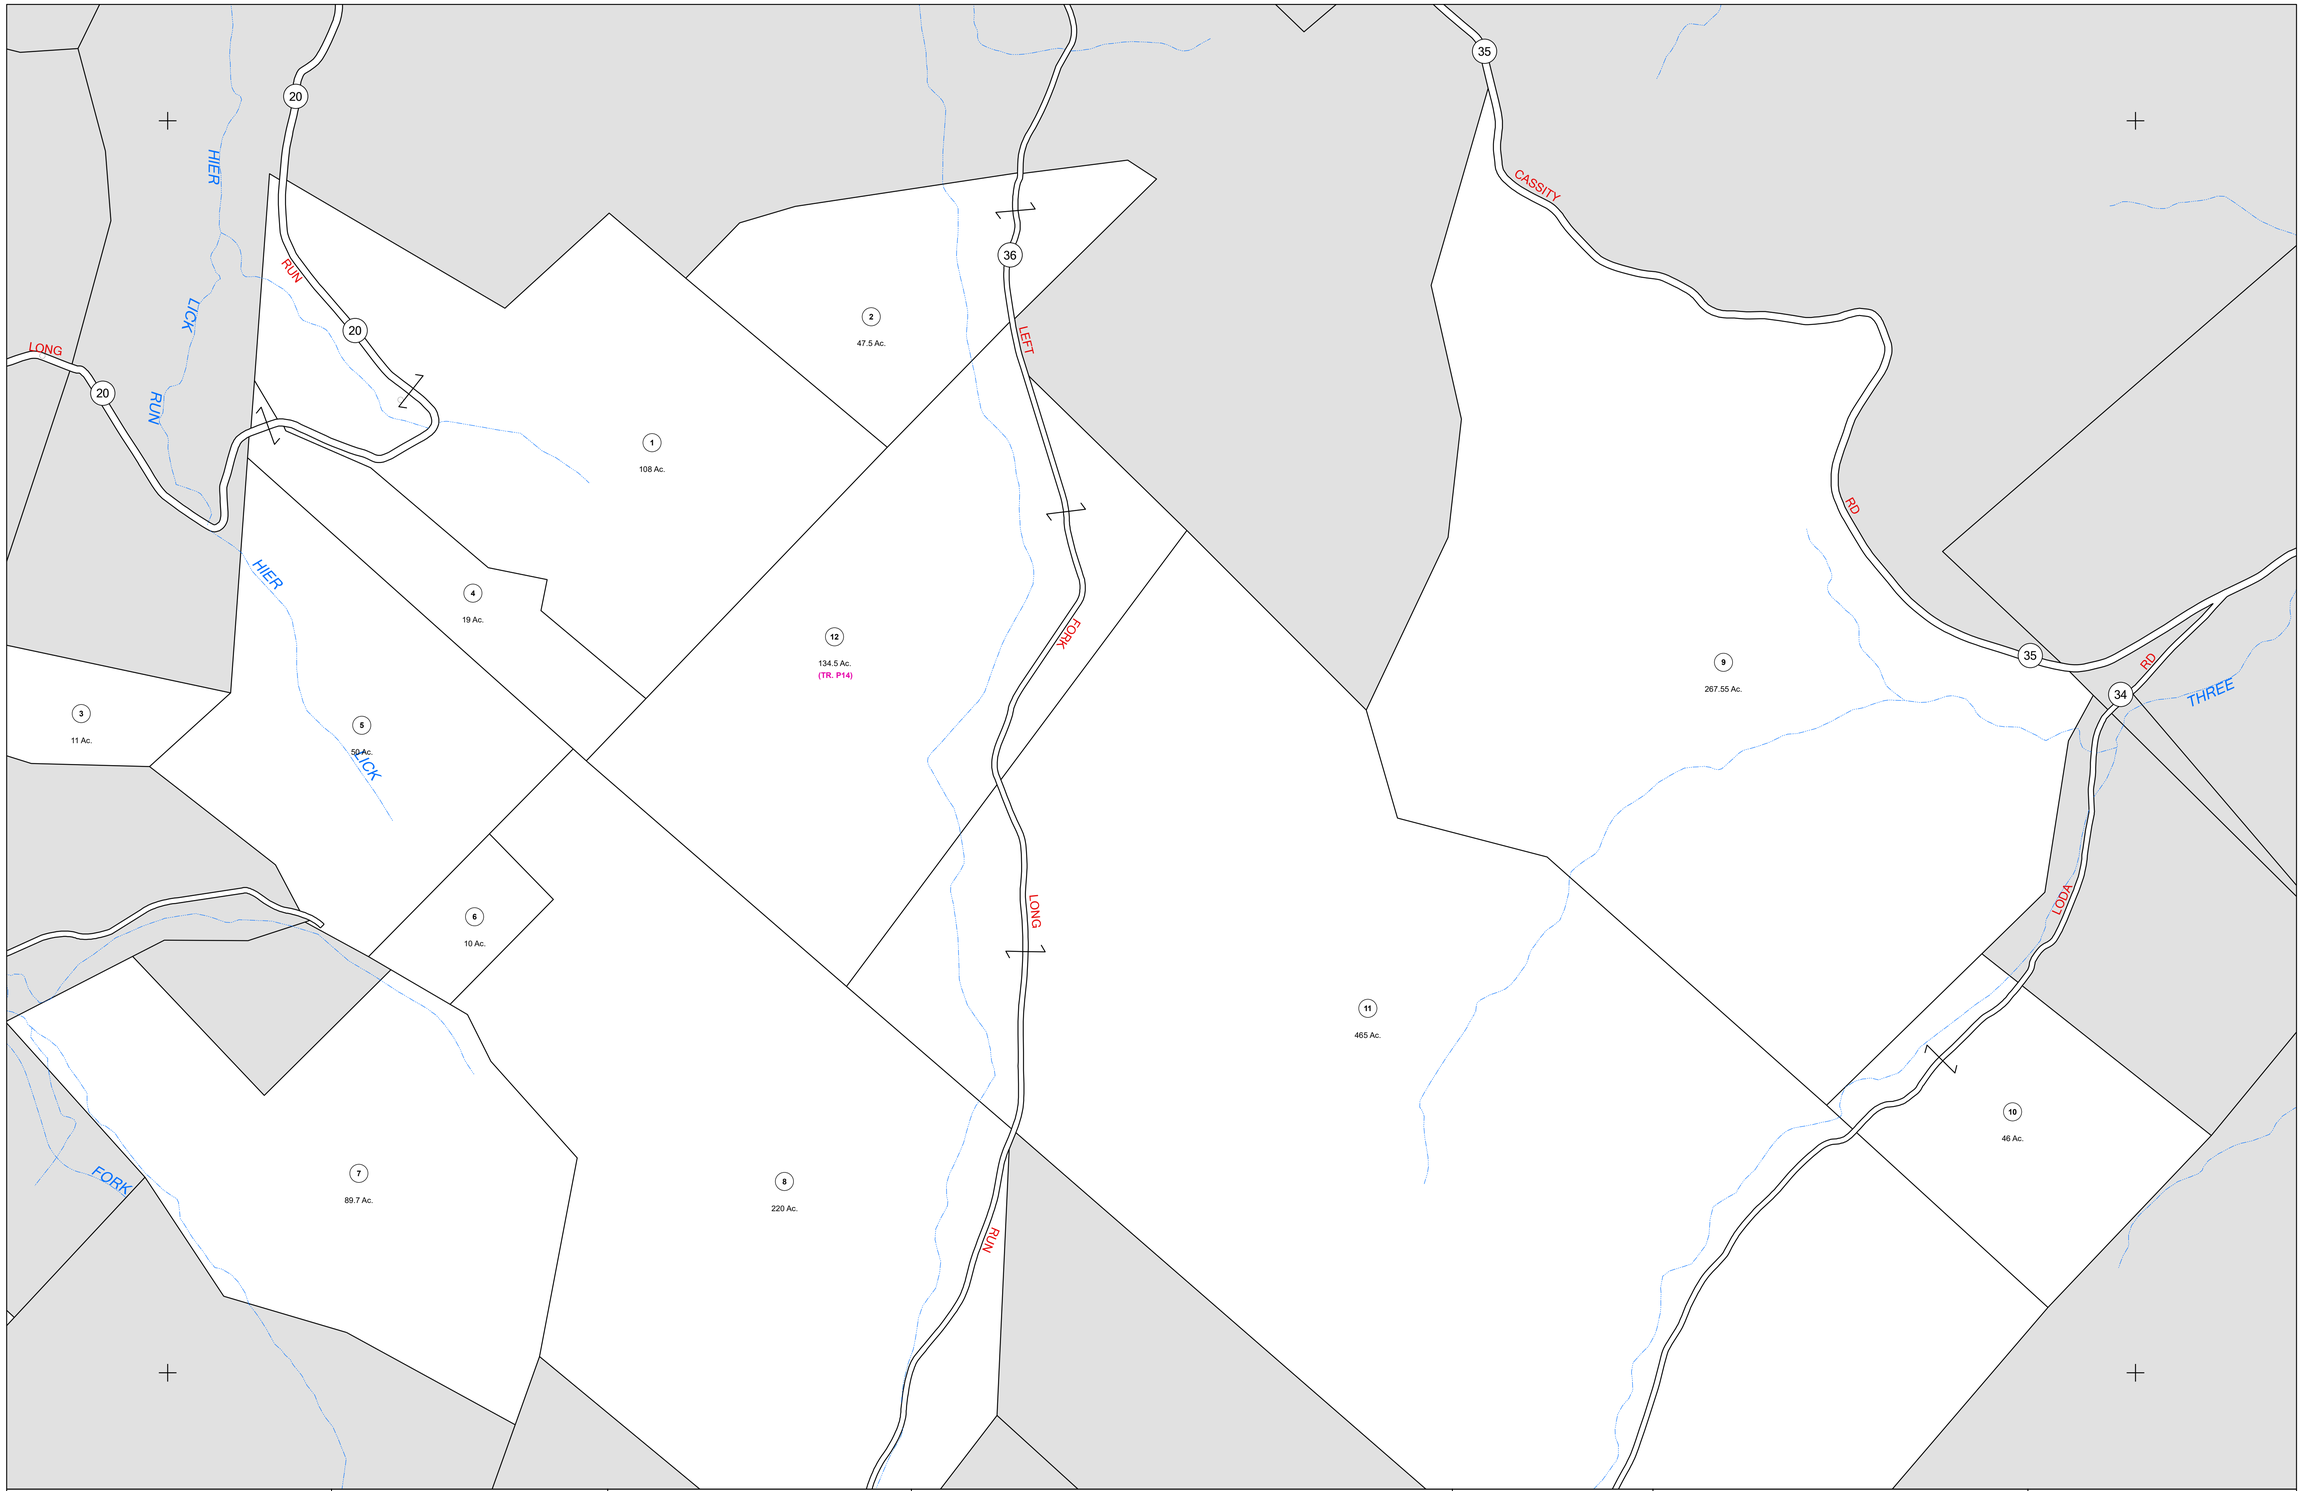

N

FOR TAX PURPOSES ONLY

LANDMARK geospatial

Legend

District Boundary
Previous Deed
Property
Road Easement
Railroad Right of Way
Road Right of Way
River

Deed lot Number (15)
Parcel or Index Number 9
UNKNOWN
Improvement
Cemetery
School
Church

Restriction

All tax maps created under the provisions of reappraisal legislation are the property of the Assessor of Randolph County, West Virginia and the reproduction copying, modification, distribution or sale of such tax maps or any copies thereof without the written permission of the Randolph County Assessor is prohibited by law.

Revisions

1	6-30-1964	10		19		28	
2	T.R.L. 7-1984	11		20		29	
3	OGIS 3-3-1991	12		21		30	
4	OGIS J.E.B. 4-15-1992	13		22		31	
5	OGIS J.E.B. 3-15-1994	14		23		32	
6	P.K.Y. 7-1-2004	15		24		33	
7		16		25		34	
8		17		26		35	
9		18		27		36	

103	104	105	134 / 1
106	107	108	
111	112	113	

OFFICE OF THE ASSESSOR
RANDOLPH COUNTY
WEST VIRGINIA

RANDOLPH COUNTY

Assessor's Office

Phyllis K. Yokum, Assessor

ELKINS, WV

MIDDLE FORK

District 11 Map No. 107

Date of Publication: 1/30/2024

Scale: 1"=400'