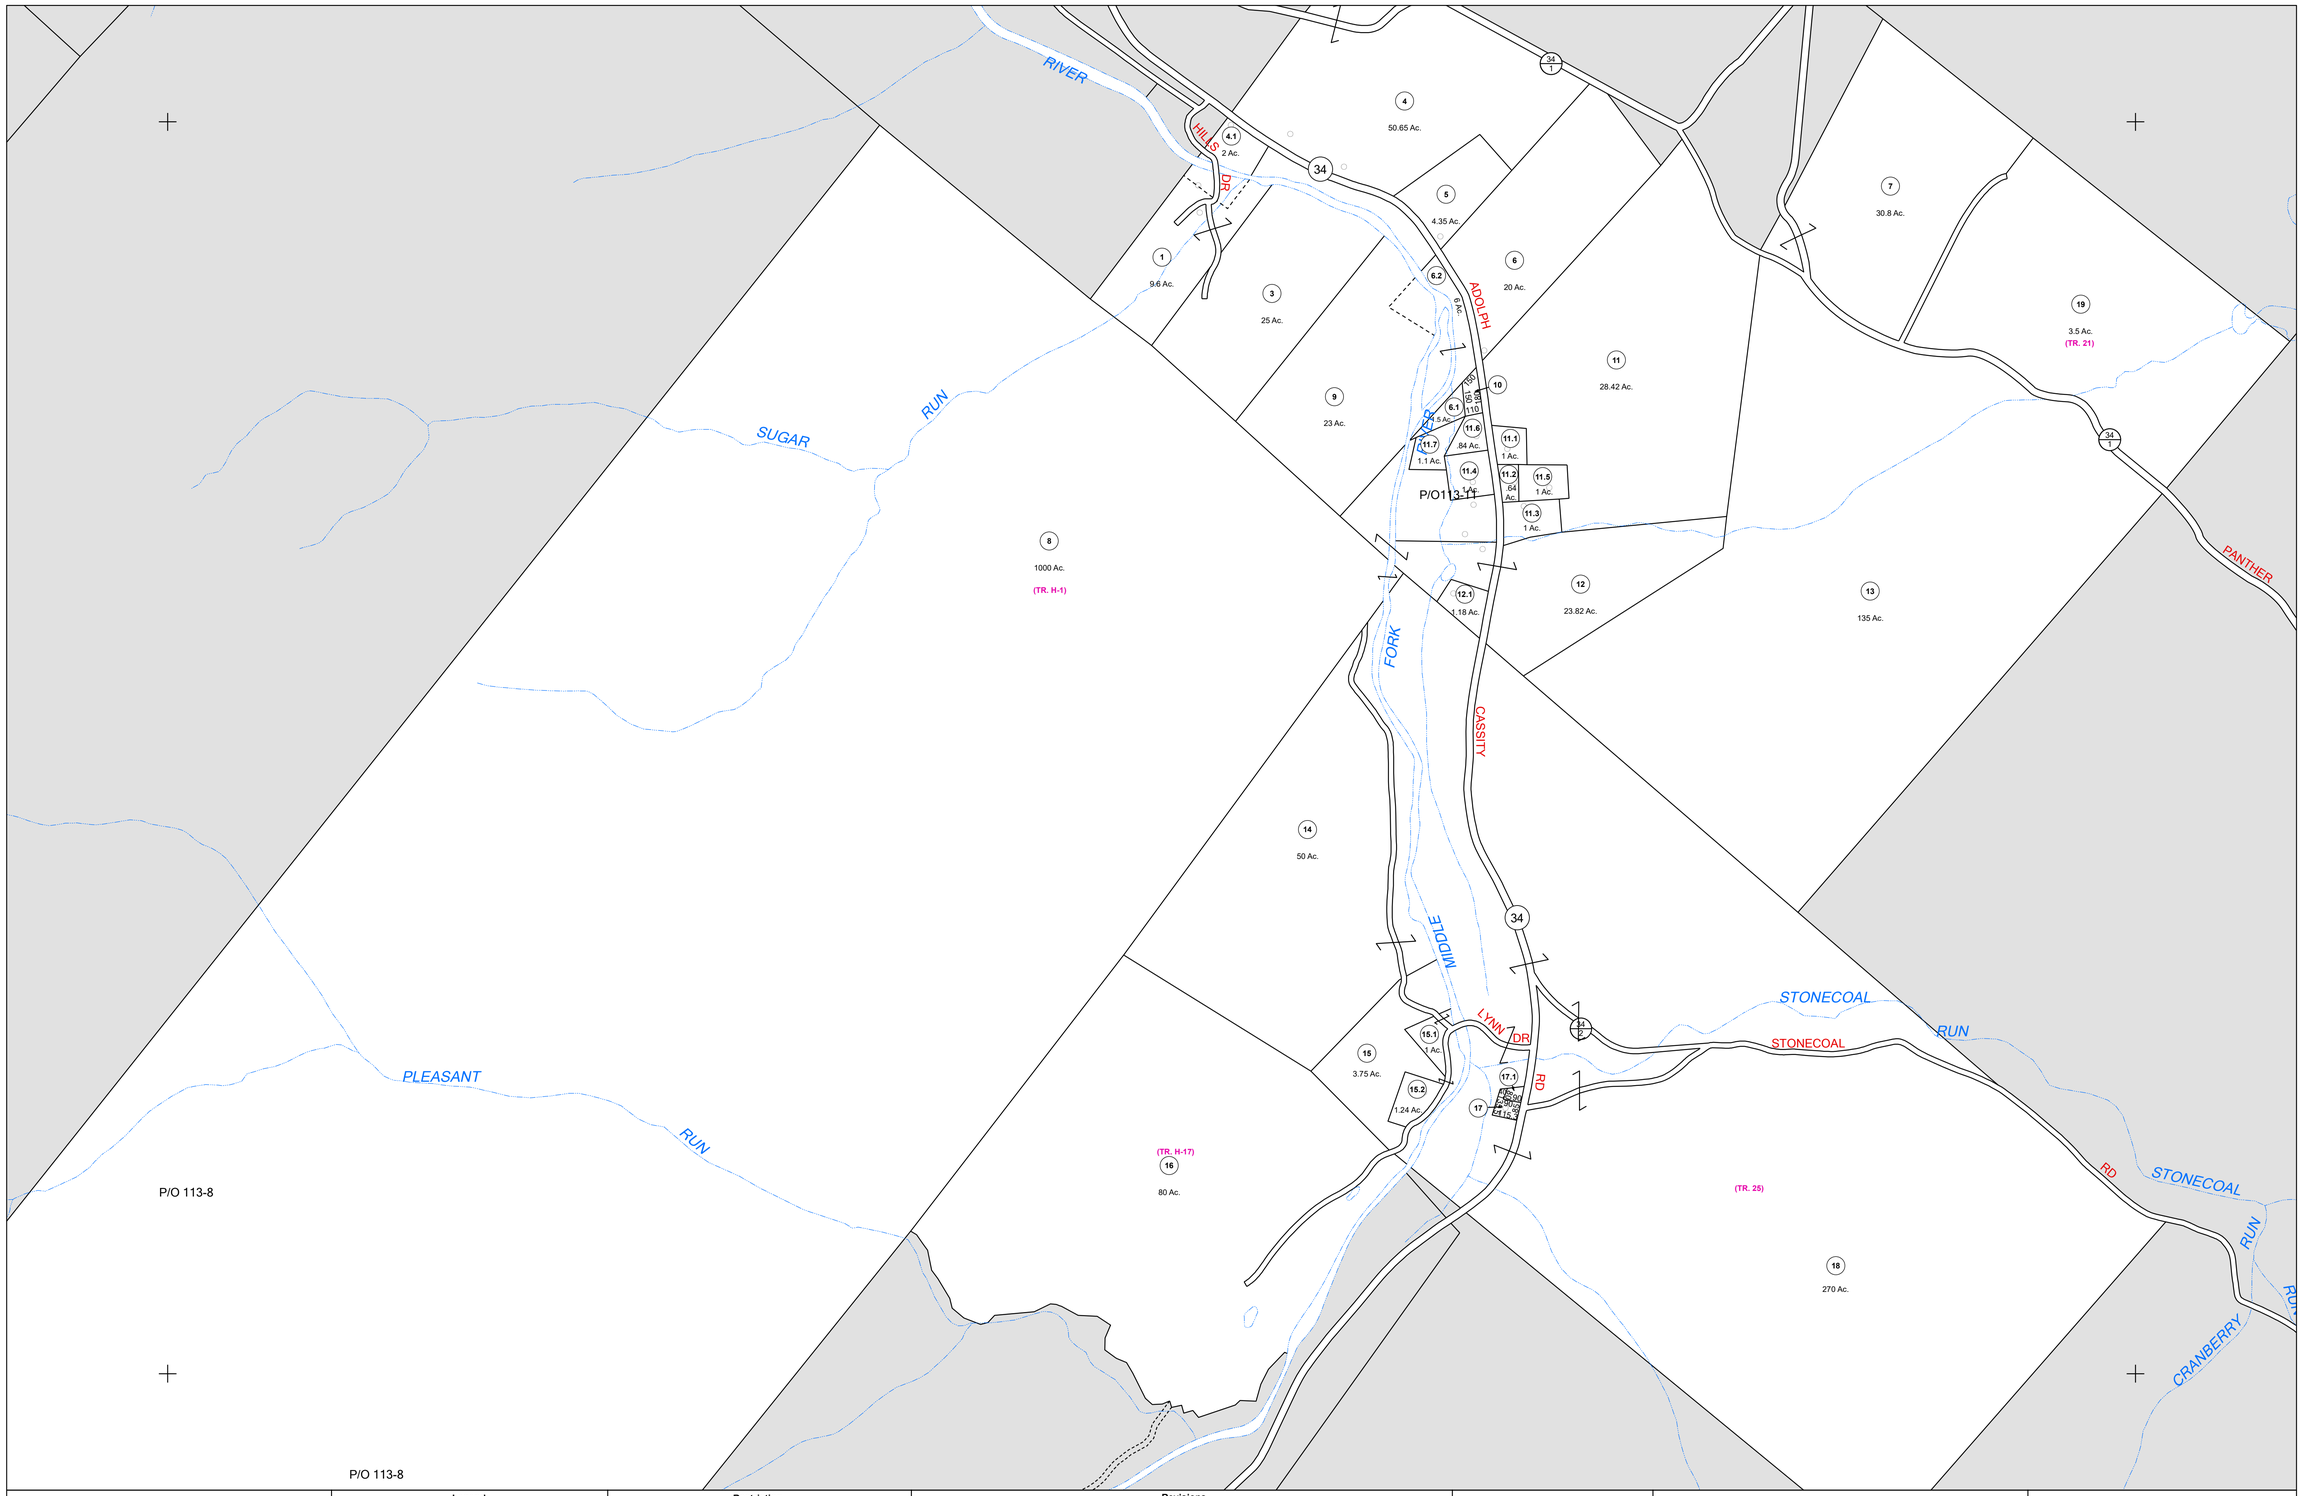

N

FOR TAX PURPOSES ONLY

LANDMARK geospatial

Legend

District Boundary
Previous Deed
Property
Road Easement
Railroad Right of Way
Road Right of Way
River

Deed lot Number (15)
Parcel or Index Number 9
UNKNOWN
Improvement
Cemetery
School
Church

Restriction

All tax maps created under the provisions of reappraisal legislation are the property of the Assessor of Randolph County, West Virginia and the reproduction, copying, modification, distribution or sale of such tax maps or any copies thereof without the written permission of the Randolph County Assessor is prohibited by law.

Revisions

1	6-30-1964	10	OGIS J.E.B. 4-20-1995	19		28	
2	D.F. 7-1980	11	SLS INC. J.W.M. 4-1997	20		29	
3	T.R.L. 7-1984	12	P.K.Y. 7-1-1998	21		30	
4	C.P. 7-1-1986	13	P.K.Y. 7-1-2002	22		31	
5	N.C.S. 7-1-1987	14	A.K.B. 7-1-2006	23		32	
6	N.C.S. 7-1-1988	15	A.K.B. 7-1-2007	24		33	
7	OGIS 3-3-1991	16	A.K.B. 7-1-2008	25		34	
8	OGIS J.E.B. 4-15-1992	17		26		35	
9	OGIS J.E.B. 4-29-1993	18		27		36	

107	108	109 137
112	113	114
117	118	119

OFFICE OF THE ASSESSOR · RANDOLPH COUNTY · WEST VIRGINIA

RANDOLPH COUNTY

Assessor's Office

Phyllis K. Yokum, Assessor

ELKINS, WV

MIDDLE FORK

District 11 Map No. 113

Date of Publication: 1/30/2024

Scale: 1"=400'