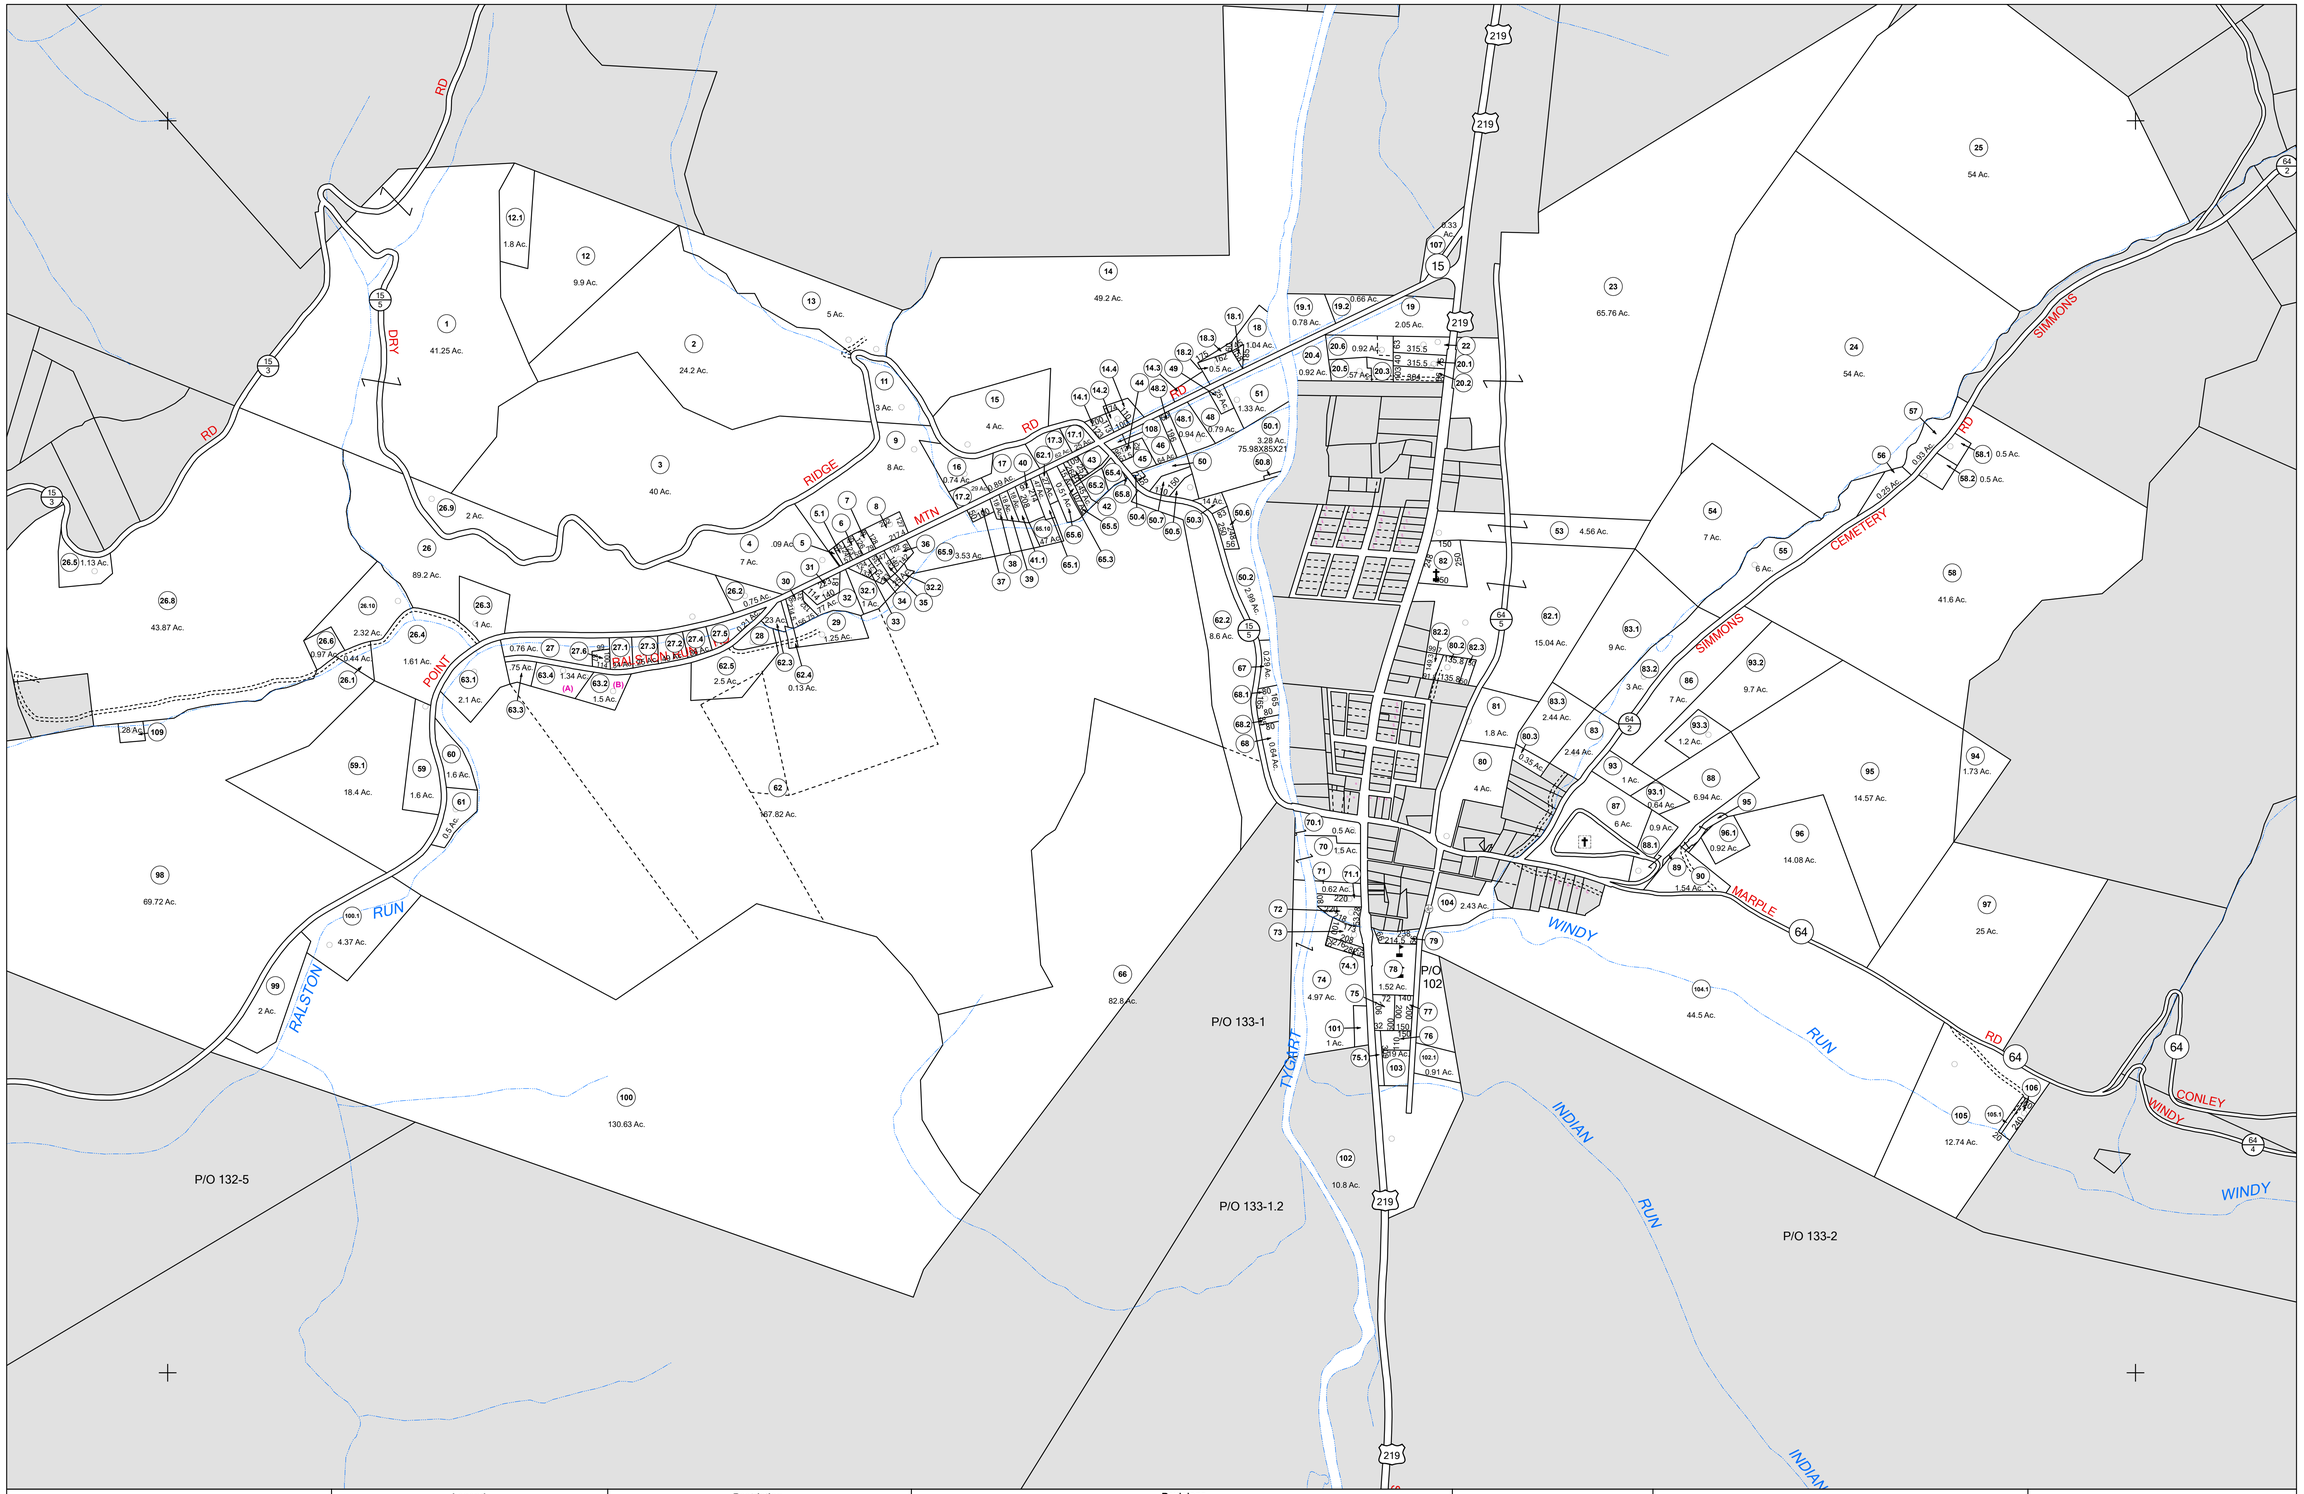

N

FOR TAX PURPOSES ONLY

LANDMARK geospatial

Legend

District Boundary
Previous Deed
Property
Road Easement
Railroad Right of Way
Road Right of Way
River

Deed lot Number (15)
Parcel or Index Number 9
UNKNOWN
Improvement
Cemetery
School
Church

Restriction

All tax maps created under the provisions of reappraisal legislation are the property of the Assessor of Randolph County, West Virginia and the reproduction copying, modification, distribution or sale of such tax maps or any copies thereof without the written permission of the Randolph County Assessor is prohibited by law.

Revisions

1	6-30-1964	10	R.E.B. 7-1-1989	19	P.K.Y. 7-1-2000	28	S.T.P. 7-1-2012
2	D.F. 7-1980	11	OGIS D.S.H. 2-24-1991	20	P.K.Y. 7-1-2001	29	S.T.P. 7-1-2014
3	D.F. 7-1-1983	12	OGIS J.E.B. 4-15-1992	21	P.K.Y. 7-1-2002	30	S.T.P. 7-1-2016
4	L.E.S. 7-1-1983	13	OGIS S.A.J. 5-2-1993	22	P.K.Y. 7-1-2003	31	
5	R.L.B. 7-1-1984	14	OGIS R.R.O. 3-1994	23	P.K.Y. 7-1-2004	32	
6	C.P. 7-1-1984	15	OGIS J.E.B. 4-20-1995	24	A.K.B. 7-1-2005	33	
7	T.R.L. 7-1986	16	OGIS J.E.B. 5-1-1996	25	A.K.B. 7-1-2007	34	
8	D.F. 7-1-1987	17	SLS INC. J.W.M. 4-1997	26	A.K.B. 7-1-2008	35	
9	N.C.S. 7-1-1988	18	P.K.Y. 7-1-1998	27	A.K.B. 7-1-2009	36	

115	116	162 117
123	124 3	125
132	133	134

OFFICE OF THE ASSESSOR · RANDOLPH COUNTY · WEST VIRGINIA

RANDOLPH COUNTY

Assessor's Office

Phyllis K. Yokum, Assessor

ELKINS, WV

MINGO

District 13 Map No. 124

Date of Publication: 1/30/2024

Scale: 1"=400'