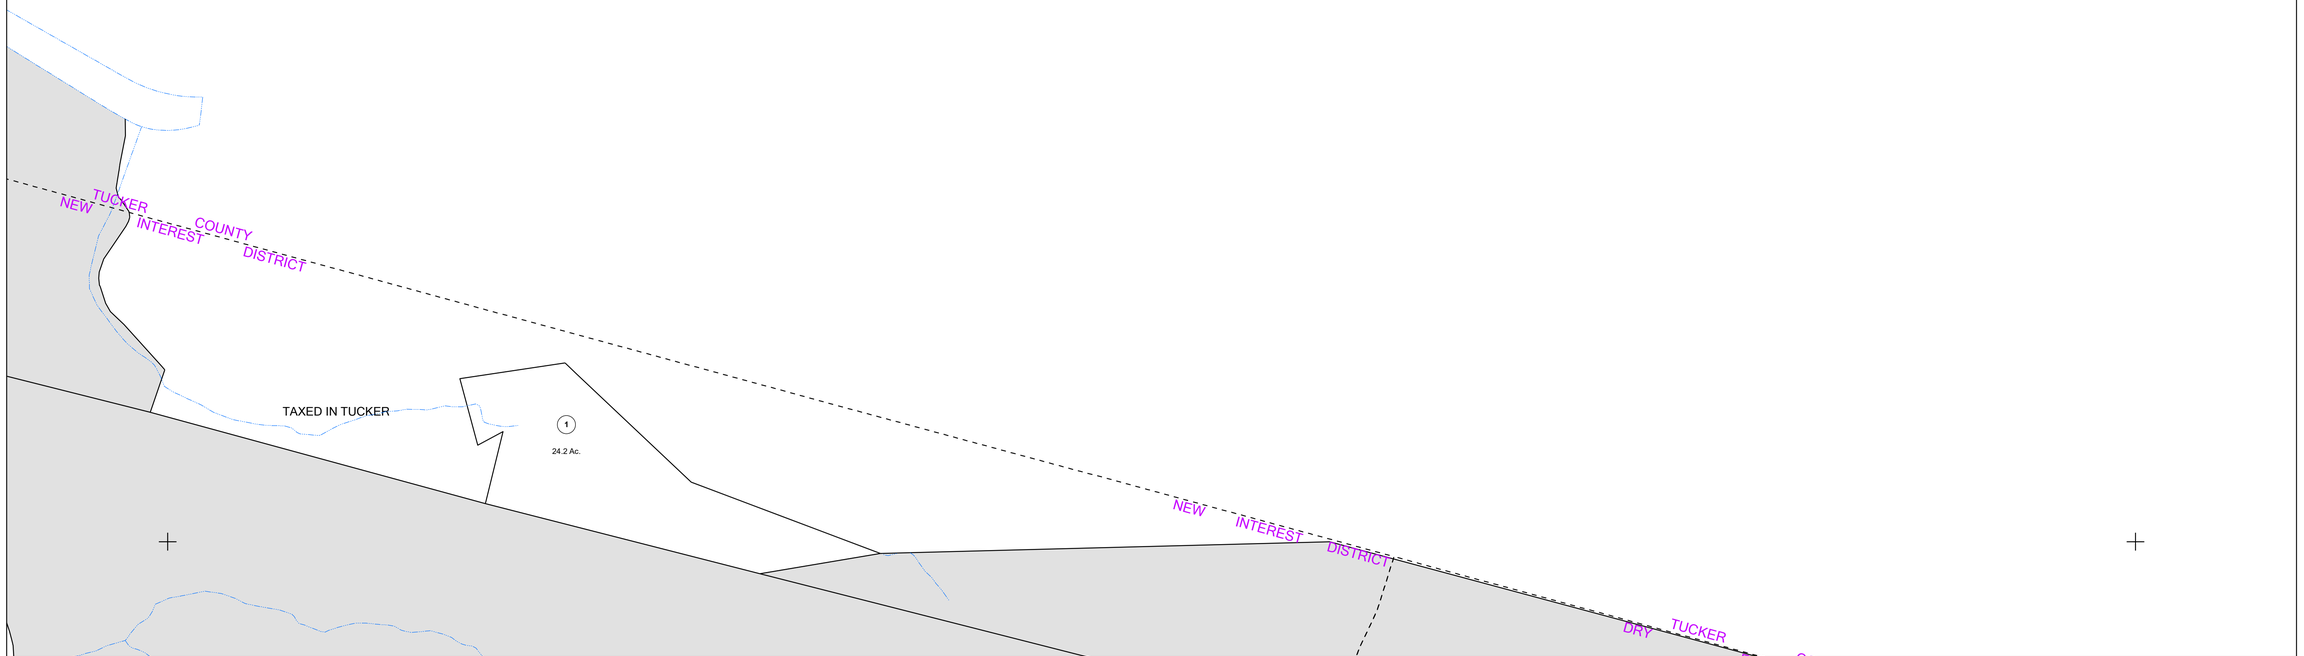

N

FOR TAX PURPOSES ONLY

LANDMARK geospatial

Legend

District Boundary	Deed lot Number	(15)
Previous Deed	Parcel or Index Number	9
Property	UNKNOWN	
Road Easement	Improvement	
Railroad Right of Way	Cemetery	
Road Right of Way	School	
River	Church	

Restriction

All tax maps created under the provisions of reappraisal legislation are the property of the Assessor of Randolph County, West Virginia and the reproduction, copying, modification, distribution or sale of such tax maps or any copies thereof without the written permission of the Randolph County Assessor is prohibited by law.

Revisions

1	6-30-1964	10		19		28	
2	OGIS S.A.J. 2-27-199	11		20		29	
3		12		21		30	
4		13		22		31	
5		14		23		32	
6		15		24		33	
7		16		25		34	
8		17		26		35	
9		18		27		36	

RANDOLPH COUNTY

Assessor's Office

Phyllis K. Yokum, Assessor

ELKINS, WV

NEW INTEREST

District 15 Map No. 121

Date of Publication: 1/30/2024

Scale: 1"=400'