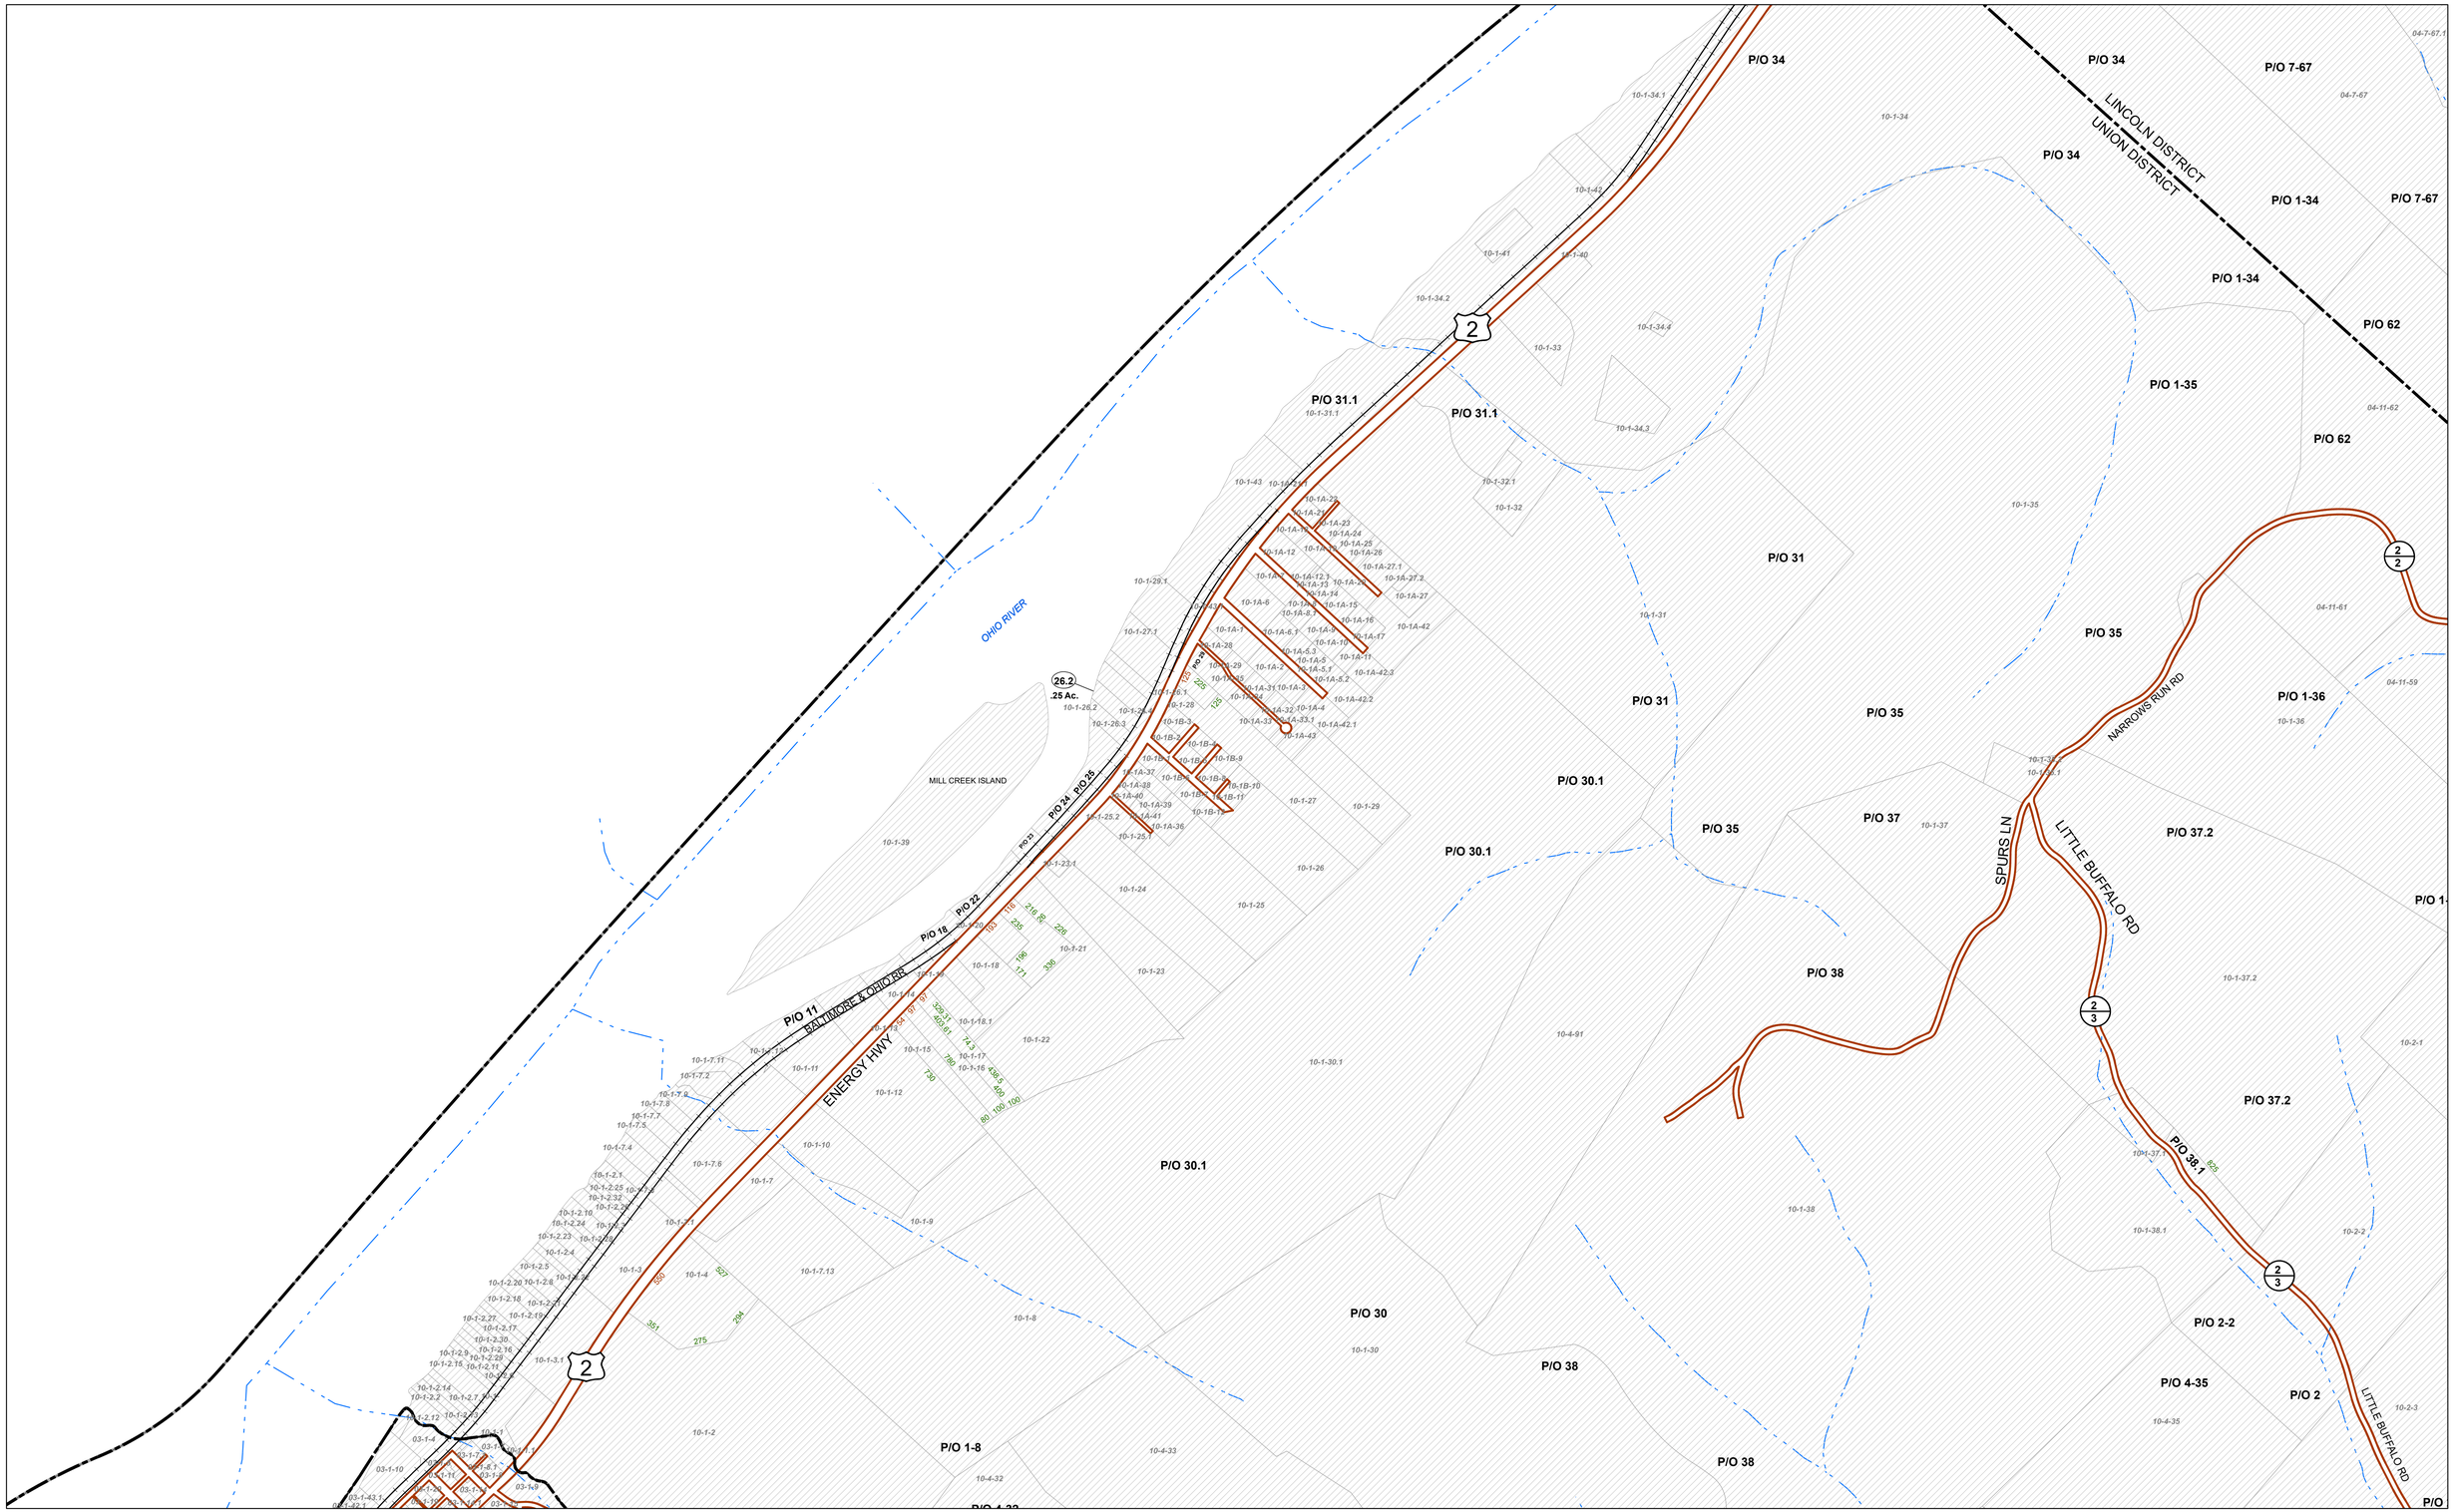

FOR TAX PURPOSES ONLY

Prepared By:
Lisa Jackson
Tyler County Assessor

Legend

Property Line		Original Lot Line	
Road Right of Way		Lot Number	(15)
Corporation Line		Parcel Number	99
District Line		Water	
County Line		Railroad	

Revisions

1	Revised 3/8/2019	9		17	
2	Revised 2/19/2020	10		18	
3	Revised 2/19/2021	11		19	
4	Revised 8/25/2022	12		20	
5	Revised 1/16/2023	13		21	
6	Revised 9/18/2023	14		22	
7	Revised 01/16/2024	15		23	
8		16		24	

STATE OF WEST VIRGINIA
COUNTY OF TYLER
Office of Assessor

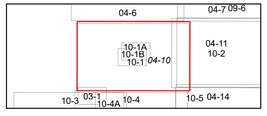

N

LINCOLN
Map: 10

Date, Map: 1/16/2024
Scale: 1 " = 400 '