Clay- 400

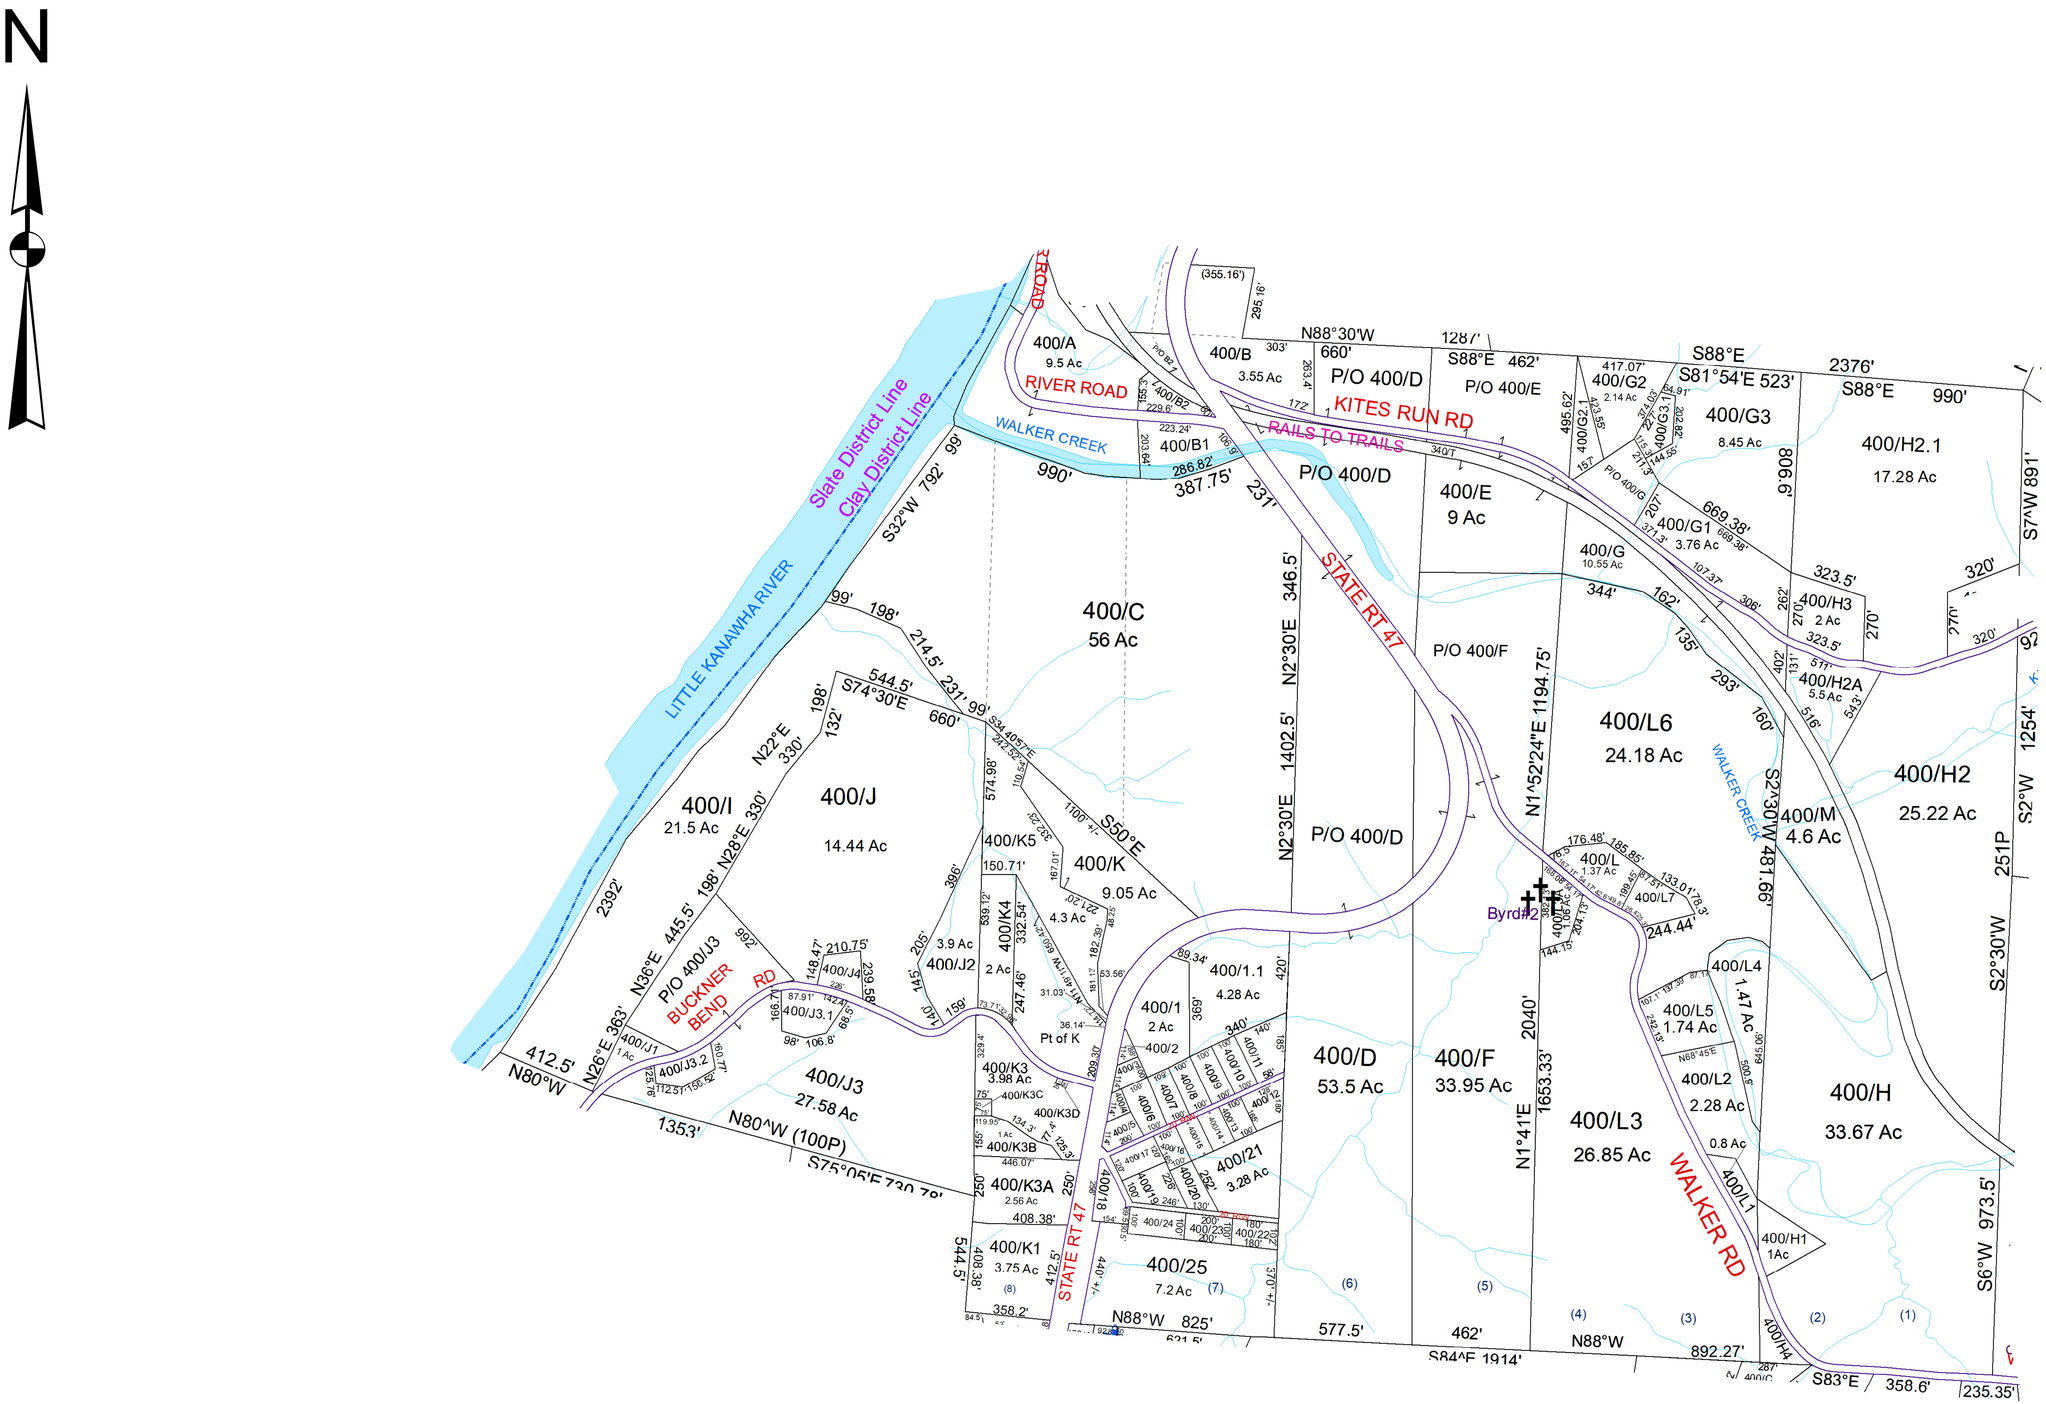

For Tax Purposes Only this is not Authoritative Data
This product was developed for taxation purposes and is therefore not suitable for legal, Engineering, or surveying purposes. Users of this information should review or consult the primary data and information sources to ascertain the appropriate usage of information. Do not copy

40	370	380
40	400	410
80	450	410

Prepared by: RDS

Legend

- Previous Deed
- Property
- Railroad Right of Way
- Road and Railroad R/W
- Road Easement
- Road Right of Way
- Deed lot Number (15)
- District Number 01
- Parcel or Index Number 19/25
- HOSPITAL
- SCHOOL
- District_Lines
- POST OFFICE
- CEMT.
- LIBARY
- CHURCH
- AIRPORT
- FIRE STATION

Revisions

1	SV J3.2 created 7/08	7		13	
2	SV L3A created 10/13	8		14	
3	RS 370/G added to 400/B 11/13	9		15	
4	SV K5 created 9/15	10		16	
5	SV L7 created 2/16	11		17	
6	SV 12-25 revised fro PB10pg37 3/16	12		18	

WOOD COUNTY

STATE OF WEST VIRGINIA

Office of Assessor

District: 01 - CLAY

SubDivision:

SHEET NO: **400**

Date, Aerial Photography: 2016

Date: 07/10/2023

Scale: 1" = 300'

Date Saved: 01/12/2023 1:35:15 PM